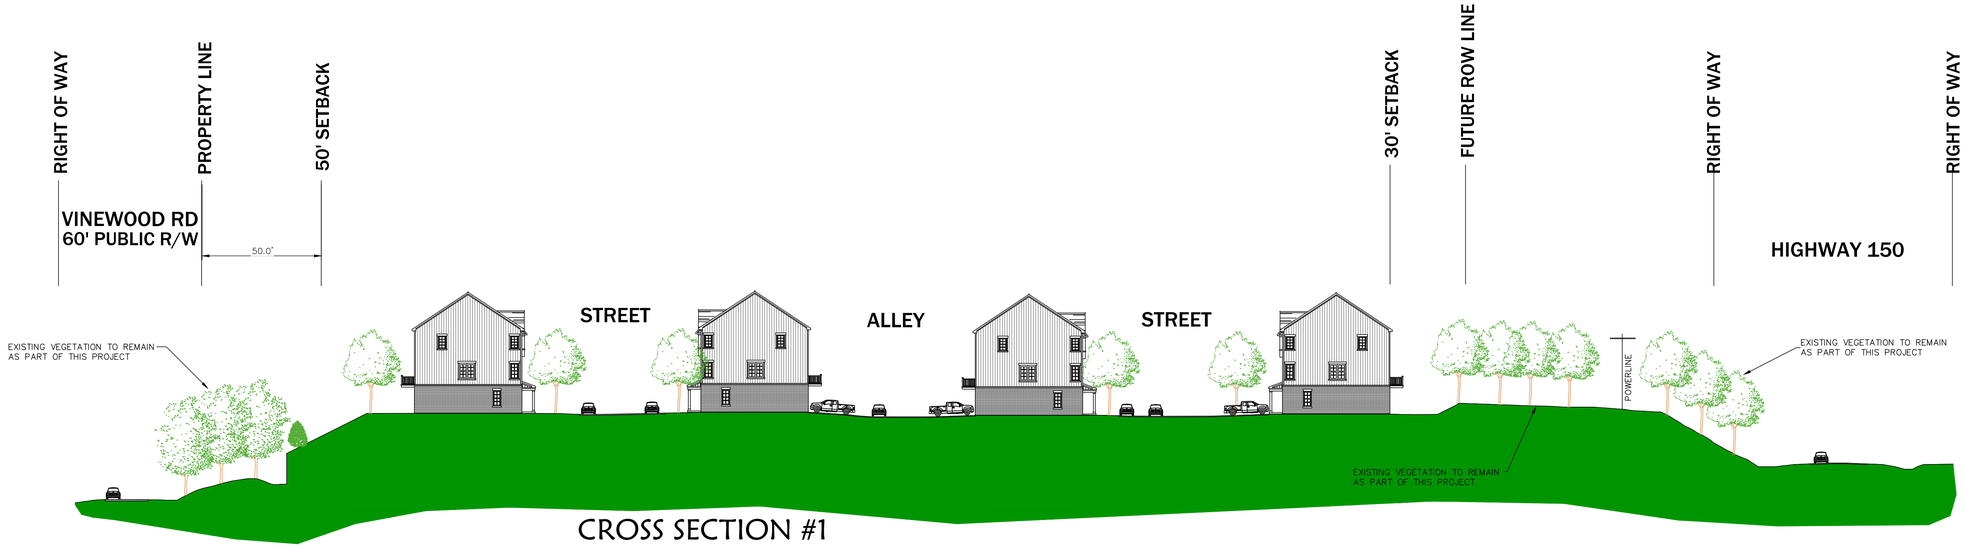

CROSS SECTION #1
SCALE: 1"=30'

NO.	REVISIONS	DATE	BY

DESIGNED MAW
DRAWN MAW
CHECKED RHW
PROJECT MANAGER MAW

BAR SCALE 1"=30'
0 15 30 60

NORTH CAROLINA PROFESSIONAL SEAL 24434 ENGINEER WILLIAM A. WRIGHT
10/06/21

WRIGHT & ASSOCIATES

WRIGHT & ASSOCIATES
ENGINEERS & SURVEYORS
LICENSE# C-5290
209 1ST AVE SOUTH
CONOVER, NC 28613
(828) 465-2205 OFFICE

PROJECT:
WATERSTONE
Catawba County North Carolina

SITE CROSS SECTIONS

DATE: OCTOBER 6, 2021
JOB NO.: 1415-001
DRAWING NO.: 1415001A
SHEET C2